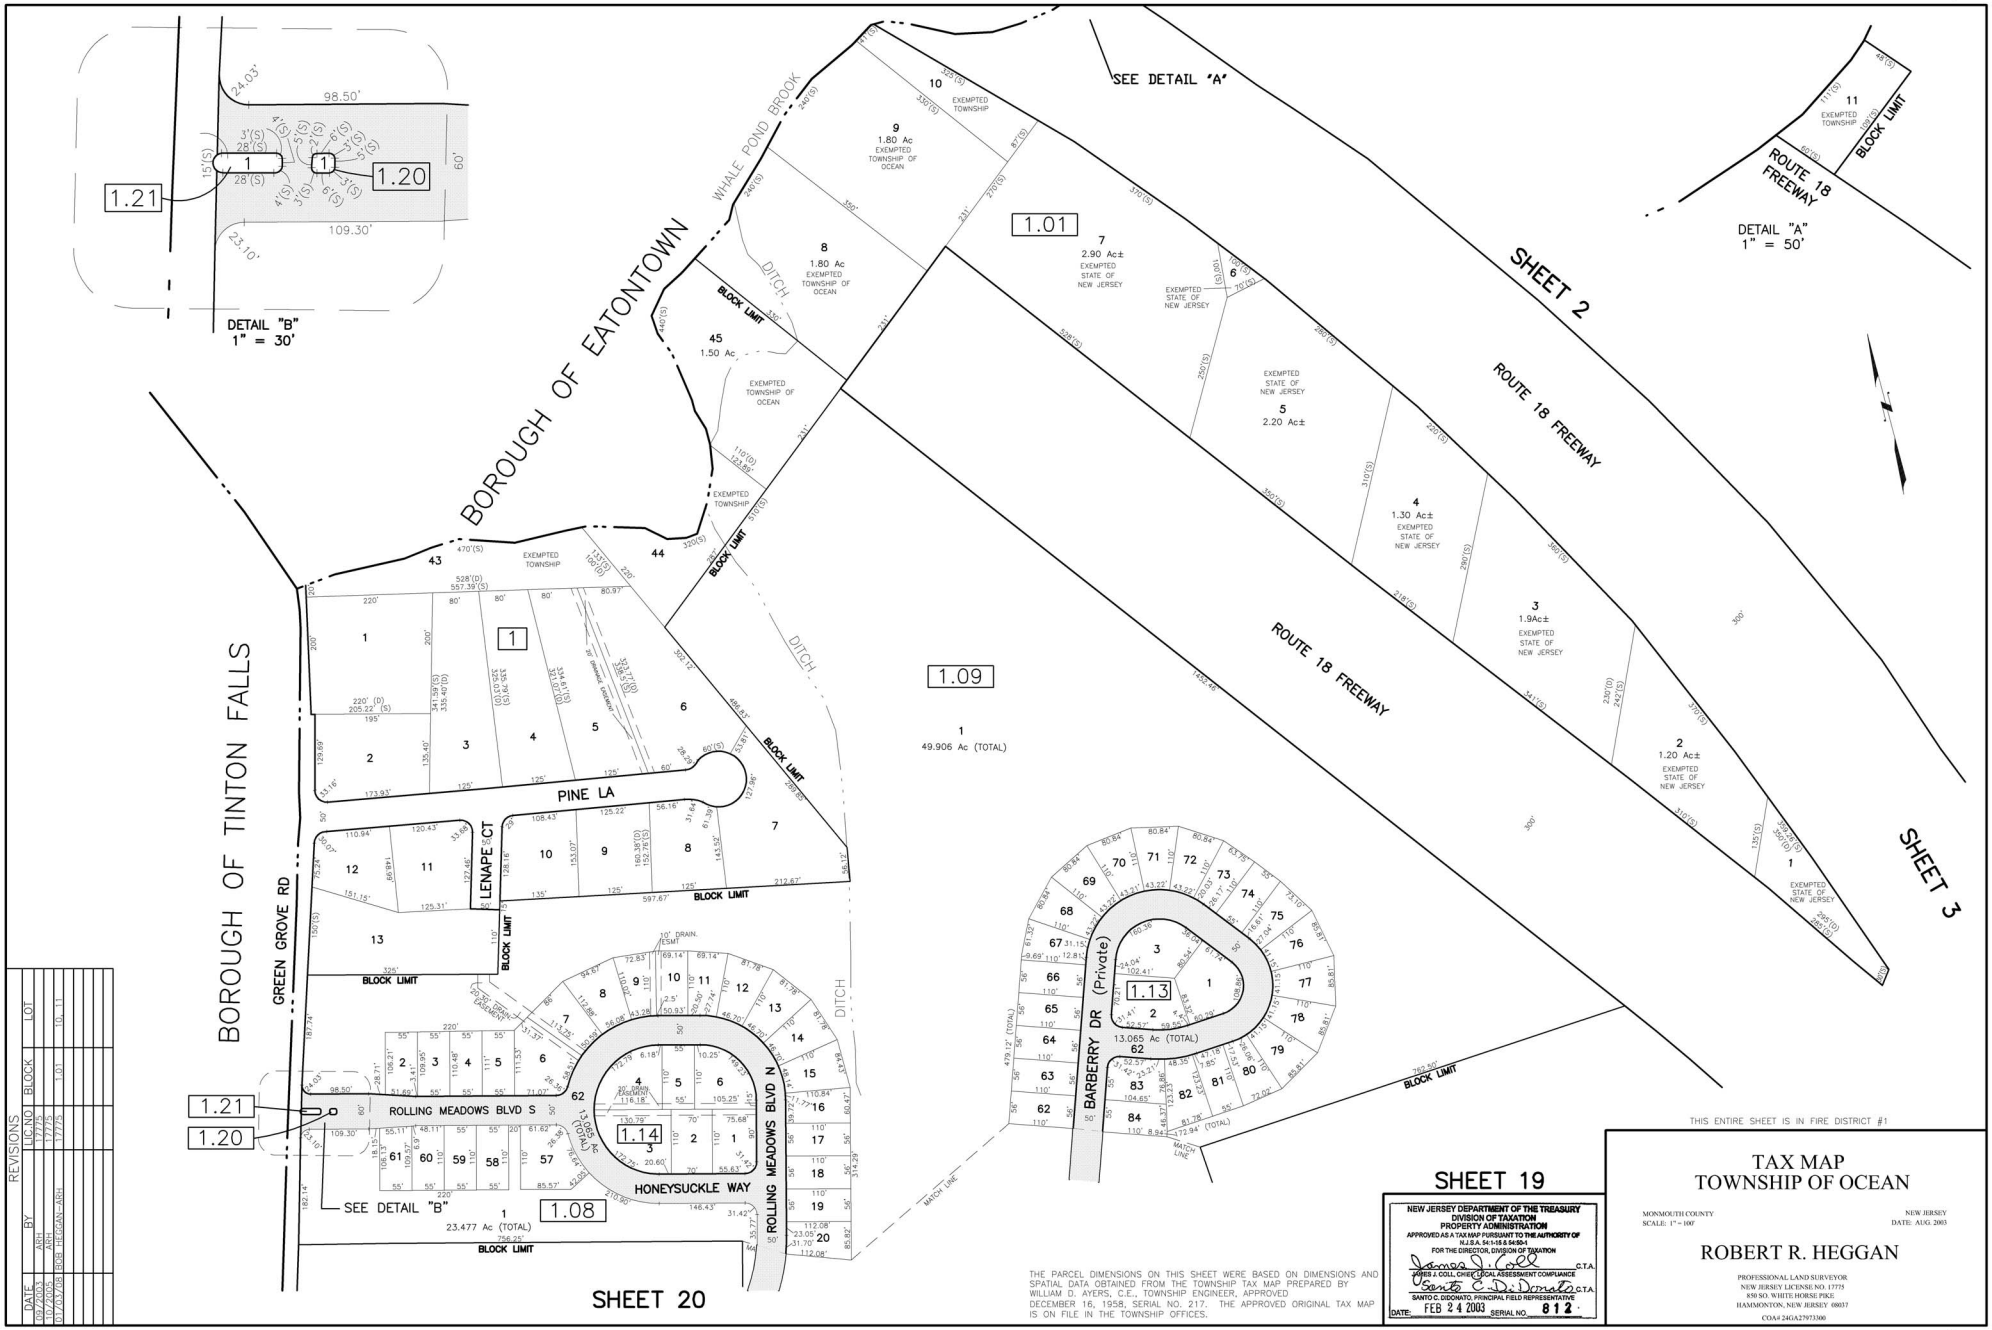

REVISIONS

DATE	BY	LICNO	BLOCK	LOT
09/2003	ARH	17775		
10/2003	ARH	17775		
01/03/08	BOB HEGGAN-ARH	17775	1.01	10, 11

THE PARCEL DIMENSIONS ON THIS SHEET WERE BASED ON DIMENSIONS AND SPATIAL DATA OBTAINED FROM THE TOWNSHIP TAX MAP PREPARED BY WILLIAM D. AYERS, C.E., TOWNSHIP ENGINEER, APPROVED DECEMBER 16, 1958, SERIAL NO. 217. THE APPROVED ORIGINAL TAX MAP IS ON FILE IN THE TOWNSHIP OFFICES.

NEW JERSEY DEPARTMENT OF THE TREASURY
DIVISION OF TAXATION
PROPERTY ADMINISTRATION
APPROVED AS A TAX MAP PURSUANT TO THE AUTHORITY OF N.J.S.A. 54:1-15 & 54:50-1
FOR THE DIRECTOR, DIVISION OF TAXATION
James J. Coll C.T.A.
JAMES J. COLL, CHIEF, LOCAL ASSESSMENT COMPLIANCE
Santo C. DiDonato C.T.A.
SANTO C. DIDONATO, PRINCIPAL FIELD REPRESENTATIVE
DATE: FEB 24 2003 SERIAL NO. 812

THIS ENTIRE SHEET IS IN FIRE DISTRICT #1

TAX MAP
TOWNSHIP OF OCEAN

MONMOUTH COUNTY
SCALE: 1" = 100'

NEW JERSEY
DATE: AUG. 2003

ROBERT R. HEGGAN

PROFESSIONAL LAND SURVEYOR
NEW JERSEY LICENSE NO. 17775
850 SO. WHITE HORSE PIKE
HAMMONTON, NEW JERSEY 08037
COA# 24GA27973300

COA# 24GA27973300 INFORMATION SHOWN IS COMPILED AS OF JANUARY 2008; PRINTED JANUARY 2008